



**1 AREA B FLOOR PATTERN PLAN**  
 ID2.3G ID2.6G SCALE: 3/16" = 1'-0"

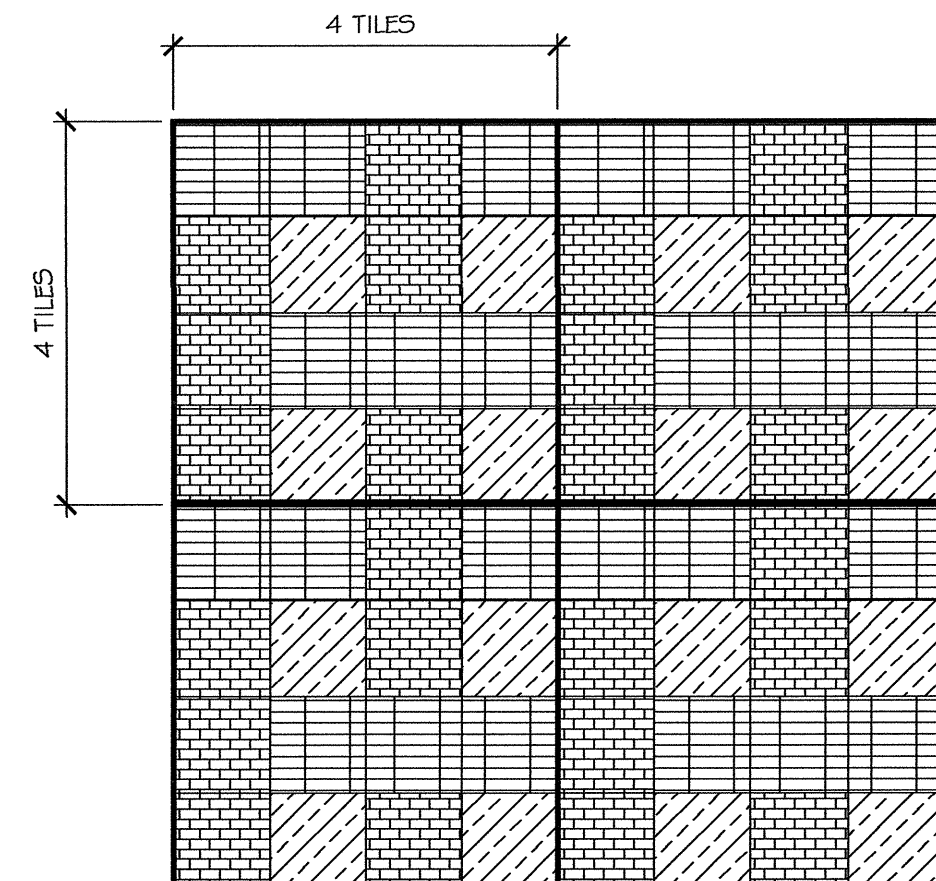


**3 DETAIL OF VCT PATTERN REPEAT**  
 ID2.6G ID2.6G SCALE: 1/2" = 1'-0"

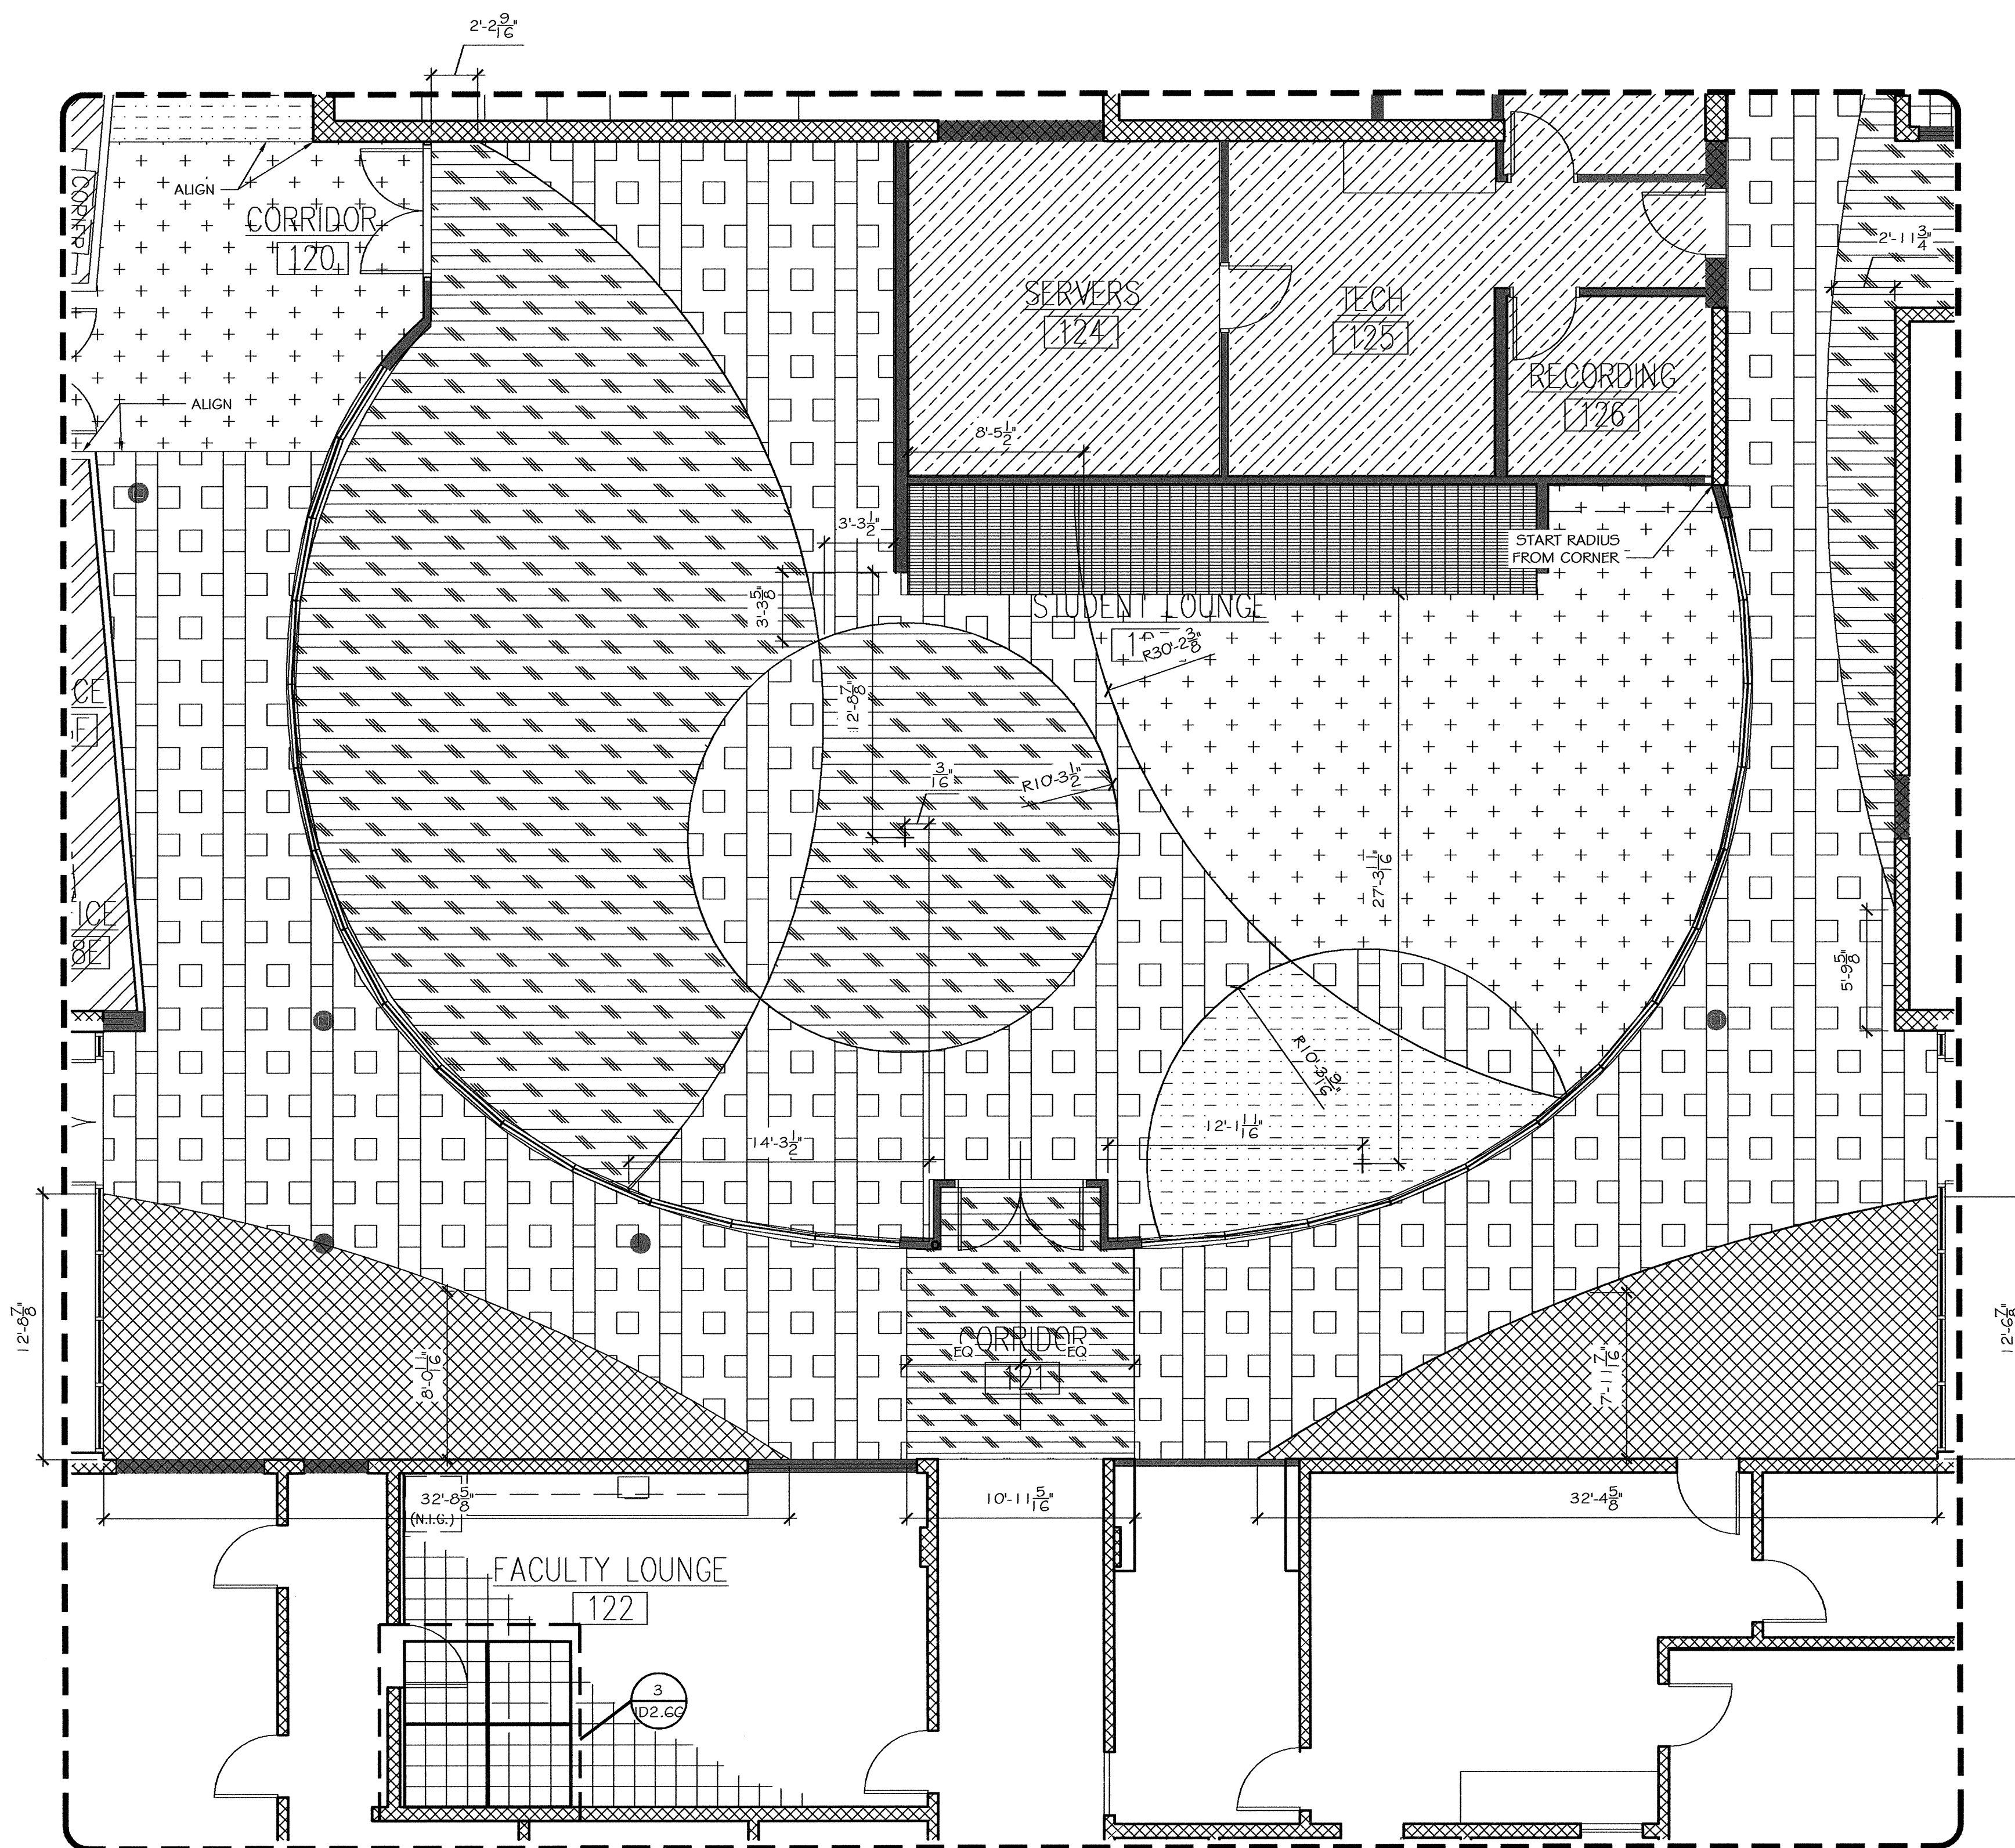

**2 AREA C FLOOR PATTERN PLAN**  
 ID2.3G ID2.6G SCALE: 3/16" = 1'-0"

**FLOOR FINISH KEY**

	CPT-1		CPT-4		LIN-1		LIN-3		VCT-2
	CPT-2		CPT-5		LIN-2		LIN-4		VCT-3
	CPT-3						VCT-1		VCT-4

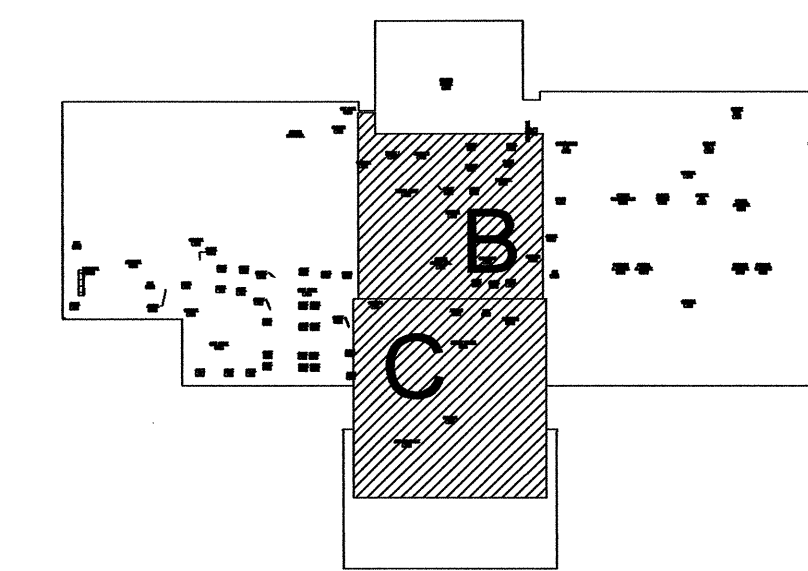

Date:	JAN. 13, 2010
REVISIONS	
NO.	DATE

